



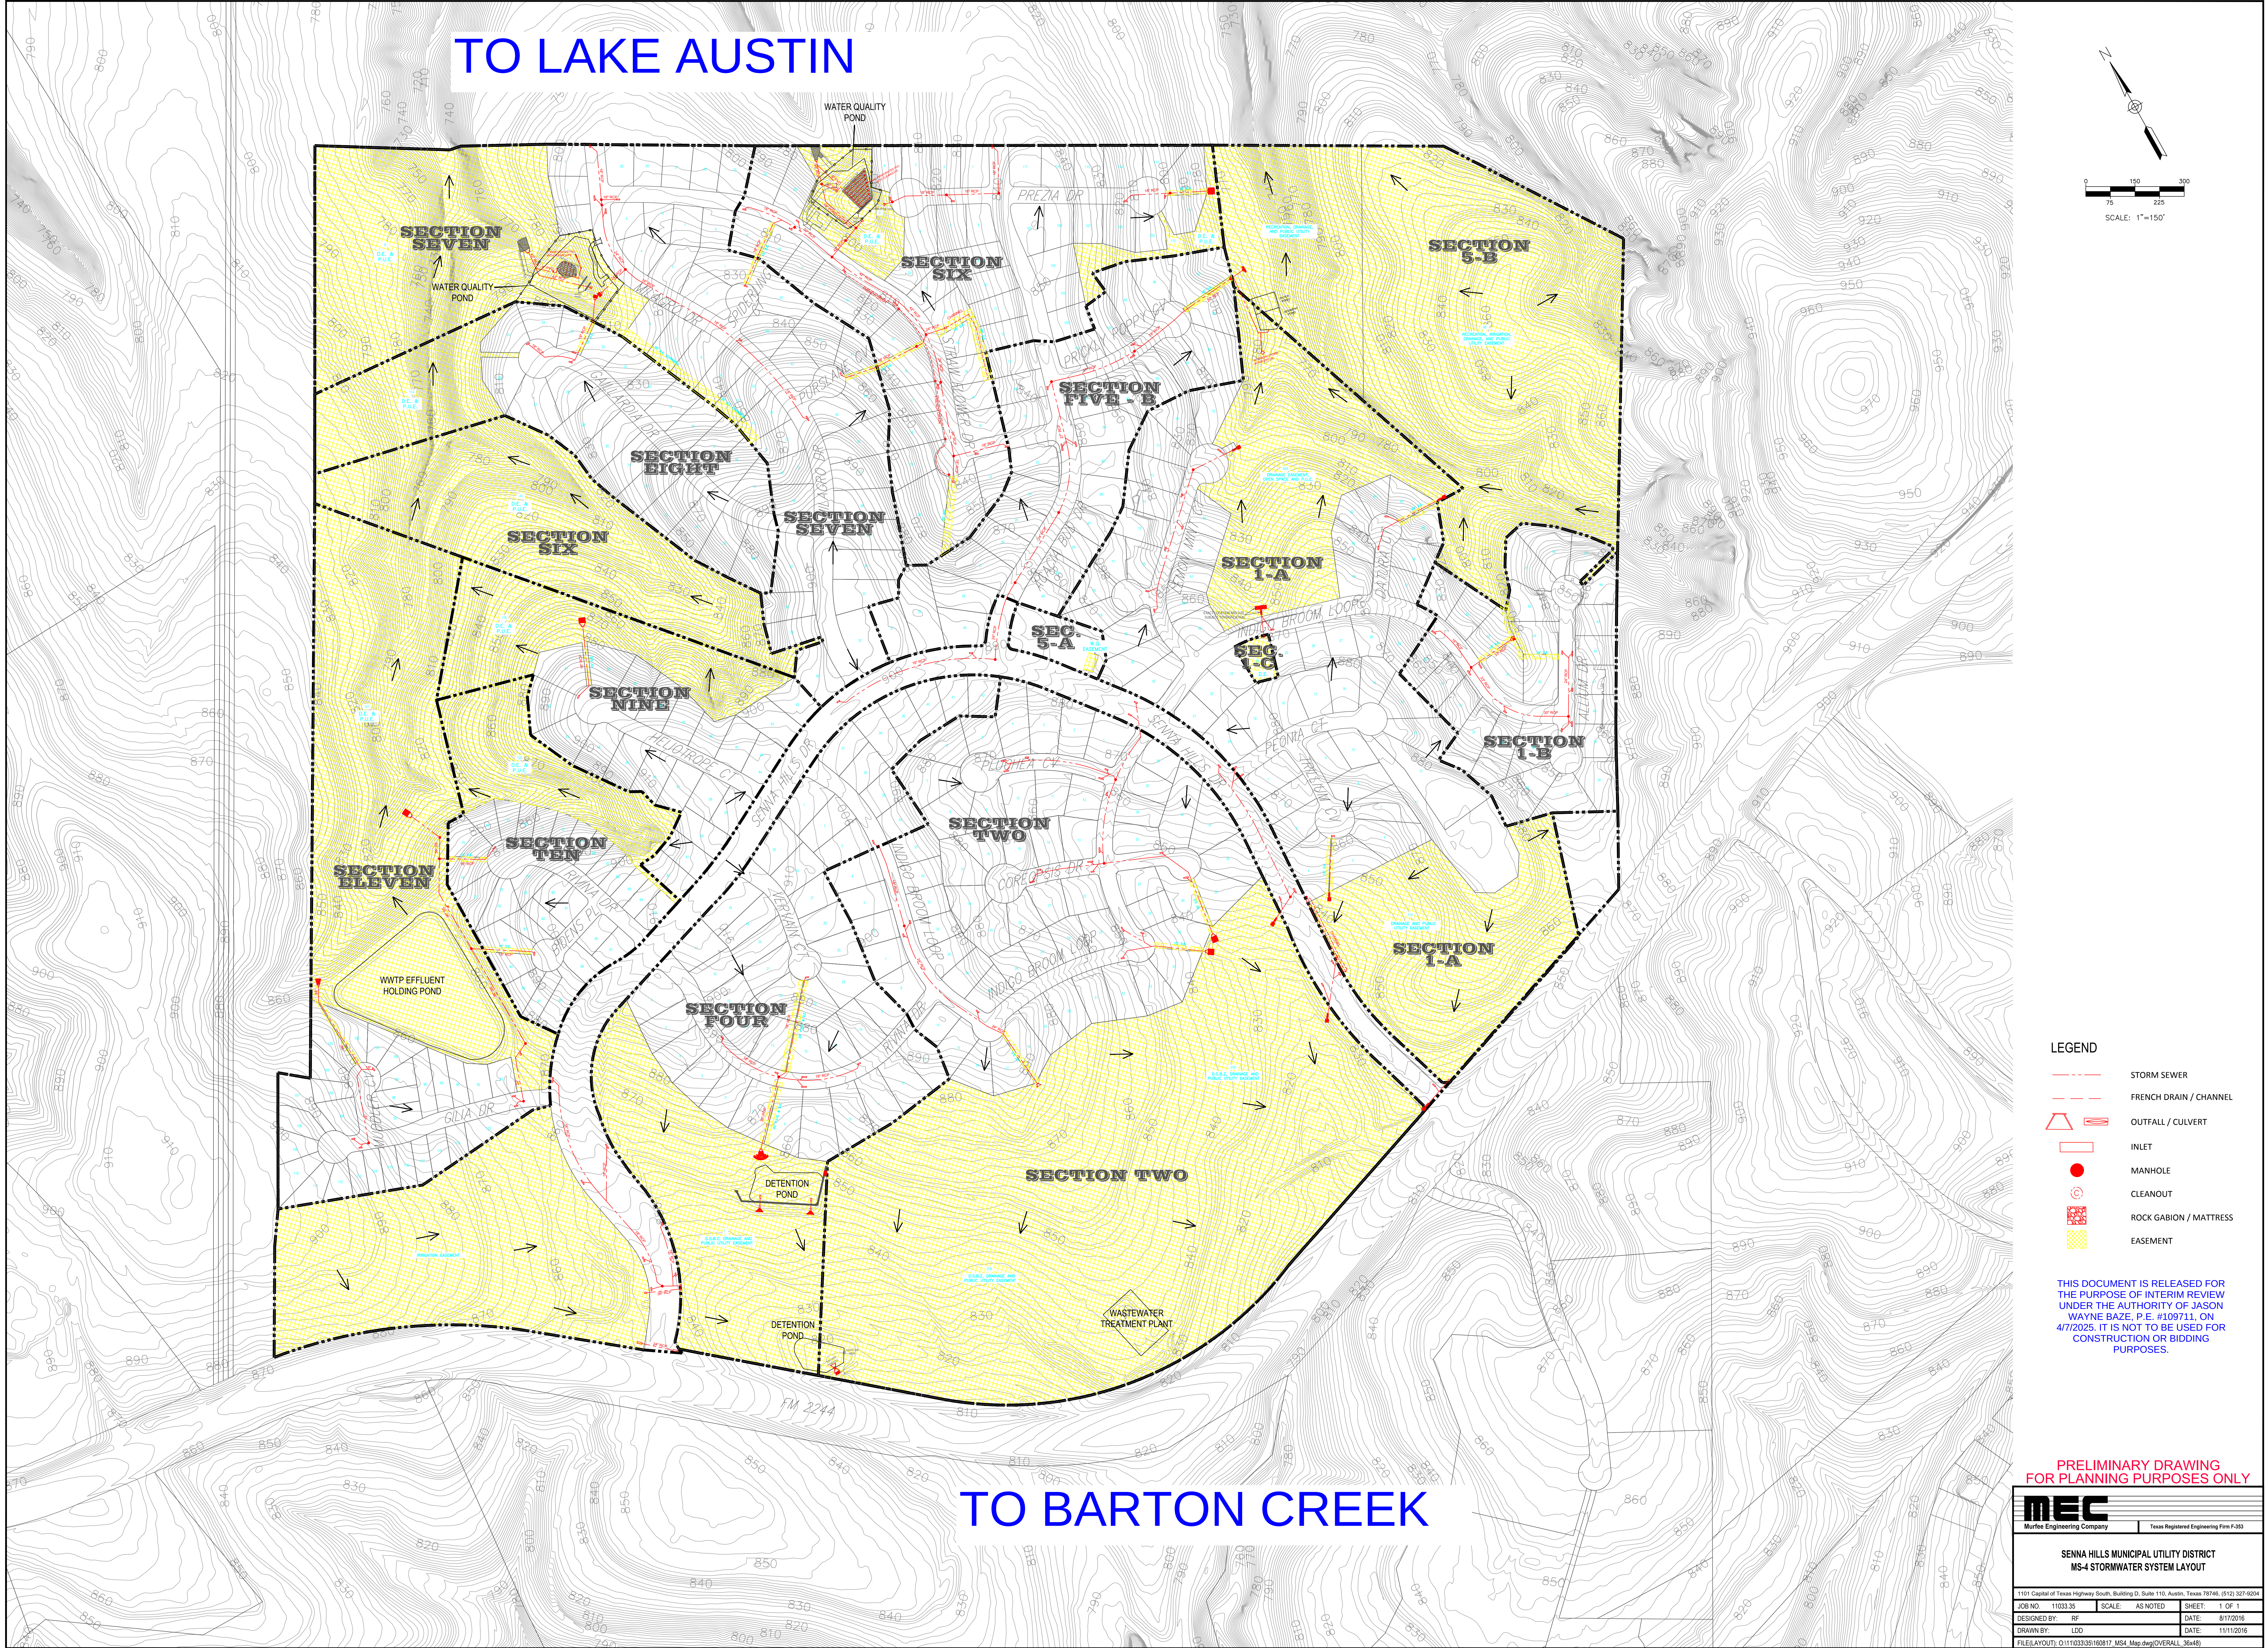

TO LAKE AUSTIN

TO BARTON CREEK

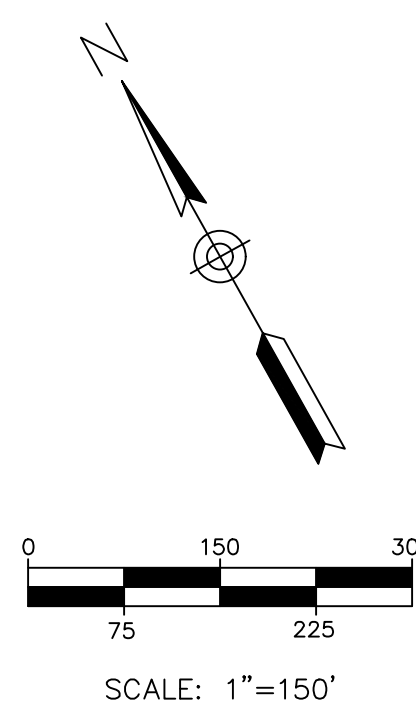

- LEGEND**
- STORM SEWER
 - FRENCH DRAIN / CHANNEL
 - OUTFALL / CULVERT
 - INLET
 - MANHOLE
 - CLEANOUT
 - ROCK GABION / MATTRESS
 - EASEMENT

THIS DOCUMENT IS RELEASED FOR THE PURPOSE OF INTERIM REVIEW UNDER THE AUTHORITY OF JASON WAYNE BAZE, P.E. #109711, ON 4/7/2025. IT IS NOT TO BE USED FOR CONSTRUCTION OR BIDDING PURPOSES.

PRELIMINARY DRAWING FOR PLANNING PURPOSES ONLY

 Murfee Engineering Company		Texas Registered Engineering Firm F-353	
SENNA HILLS MUNICIPAL UTILITY DISTRICT MS-4 STORMWATER SYSTEM LAYOUT			
101 Capital of Texas Highway South, Building D, Suite 110, Austin, Texas 78746, (512) 327-9204			
JOB NO. 1103335	SCALE: AS NOTED	SHEET: 1 OF 1	DATE: 8/17/2016
DESIGNED BY: RF		DRAWN BY: LDO	DATE: 11/11/2016
FILE/LAYOUT: O:\1103335\160817 MS4_Map.dwg\OVERALL_30x40			